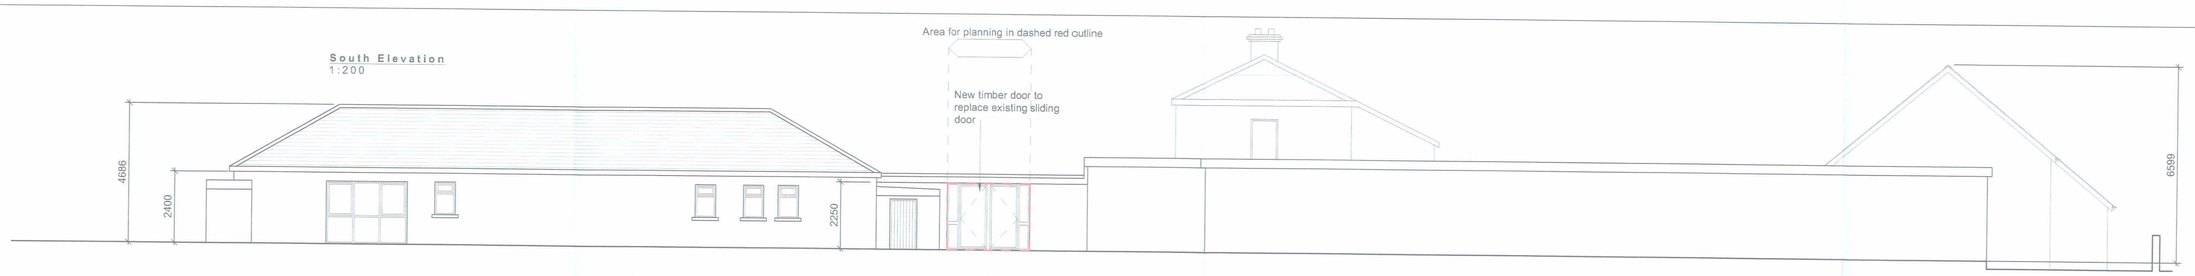

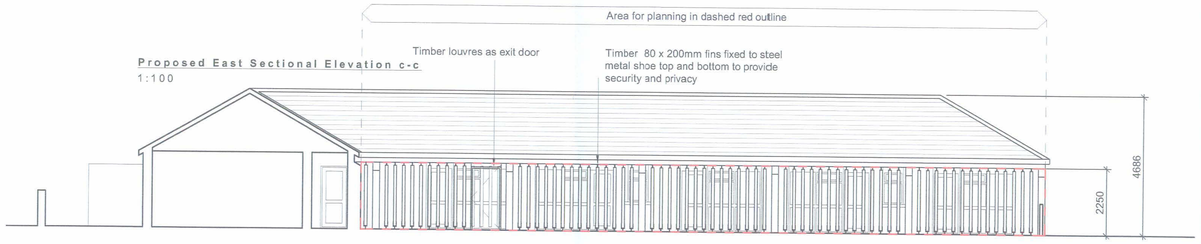

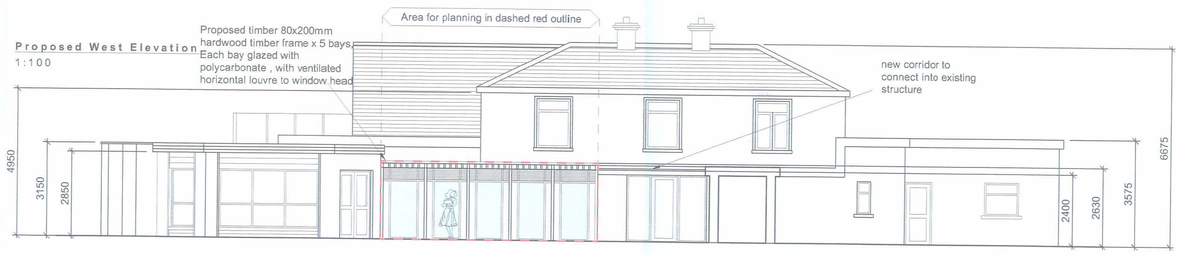

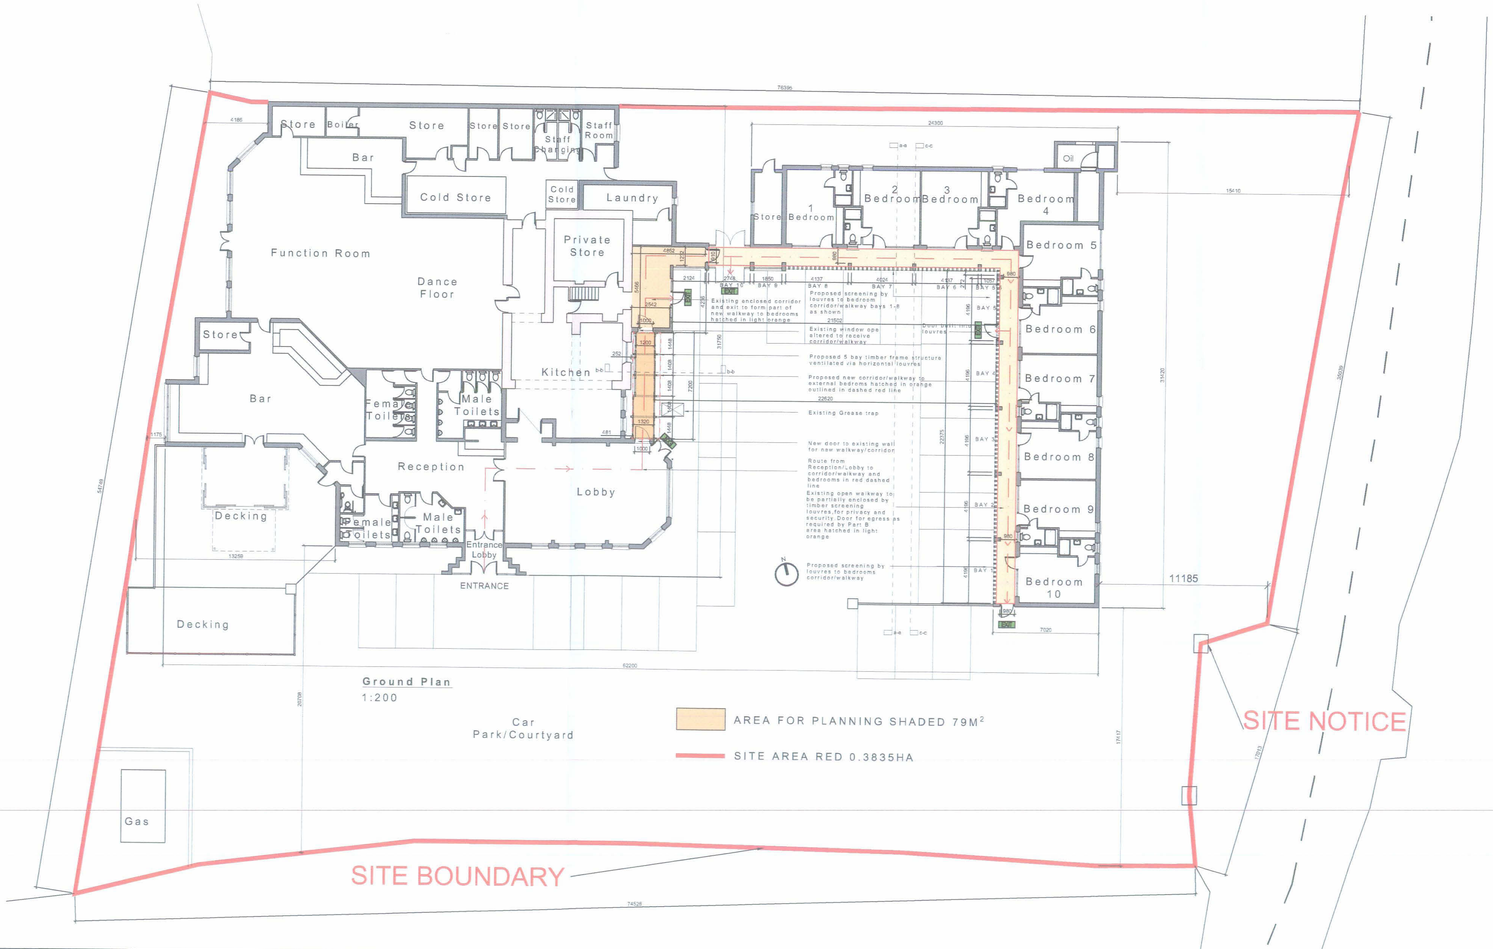

Ground Plan
1:200

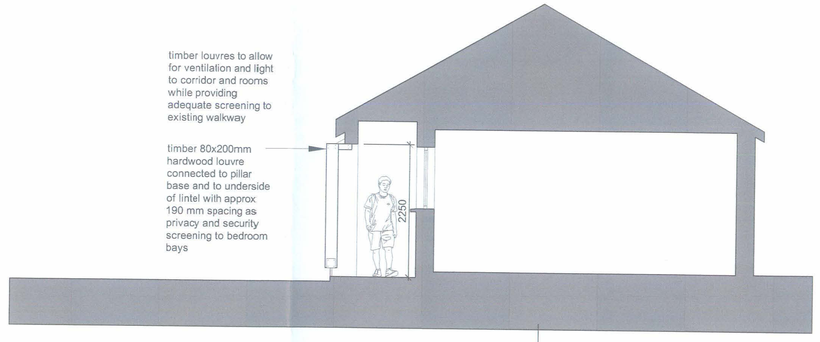

SECTION A-A 1:50

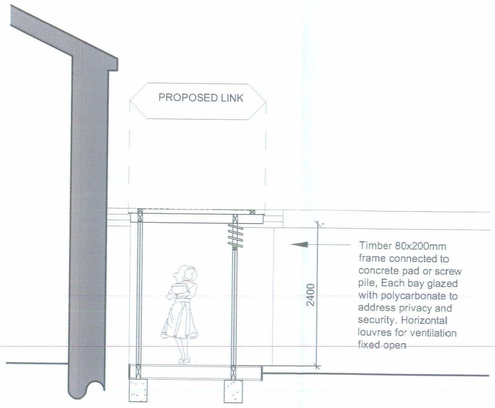

SECTION B-B 1:50

Rev	Description	Date
–	–	–

Planning

PWA Peter Wickham Architecture
104 The Green, Clonard Village, Co Wexford, Y35 A097
peterw1503@gmail.com 087 3651112

client: COAST HOTEL KILMORE QUAY

project: Kilmore Quay

title: Floor Plan, Elevation & Sections

date	scale	sheet no.	rev no.
30.09.2020	1:100/200 @ A1	A1.1	—
drawn by P. Wickham	file 16-2070		